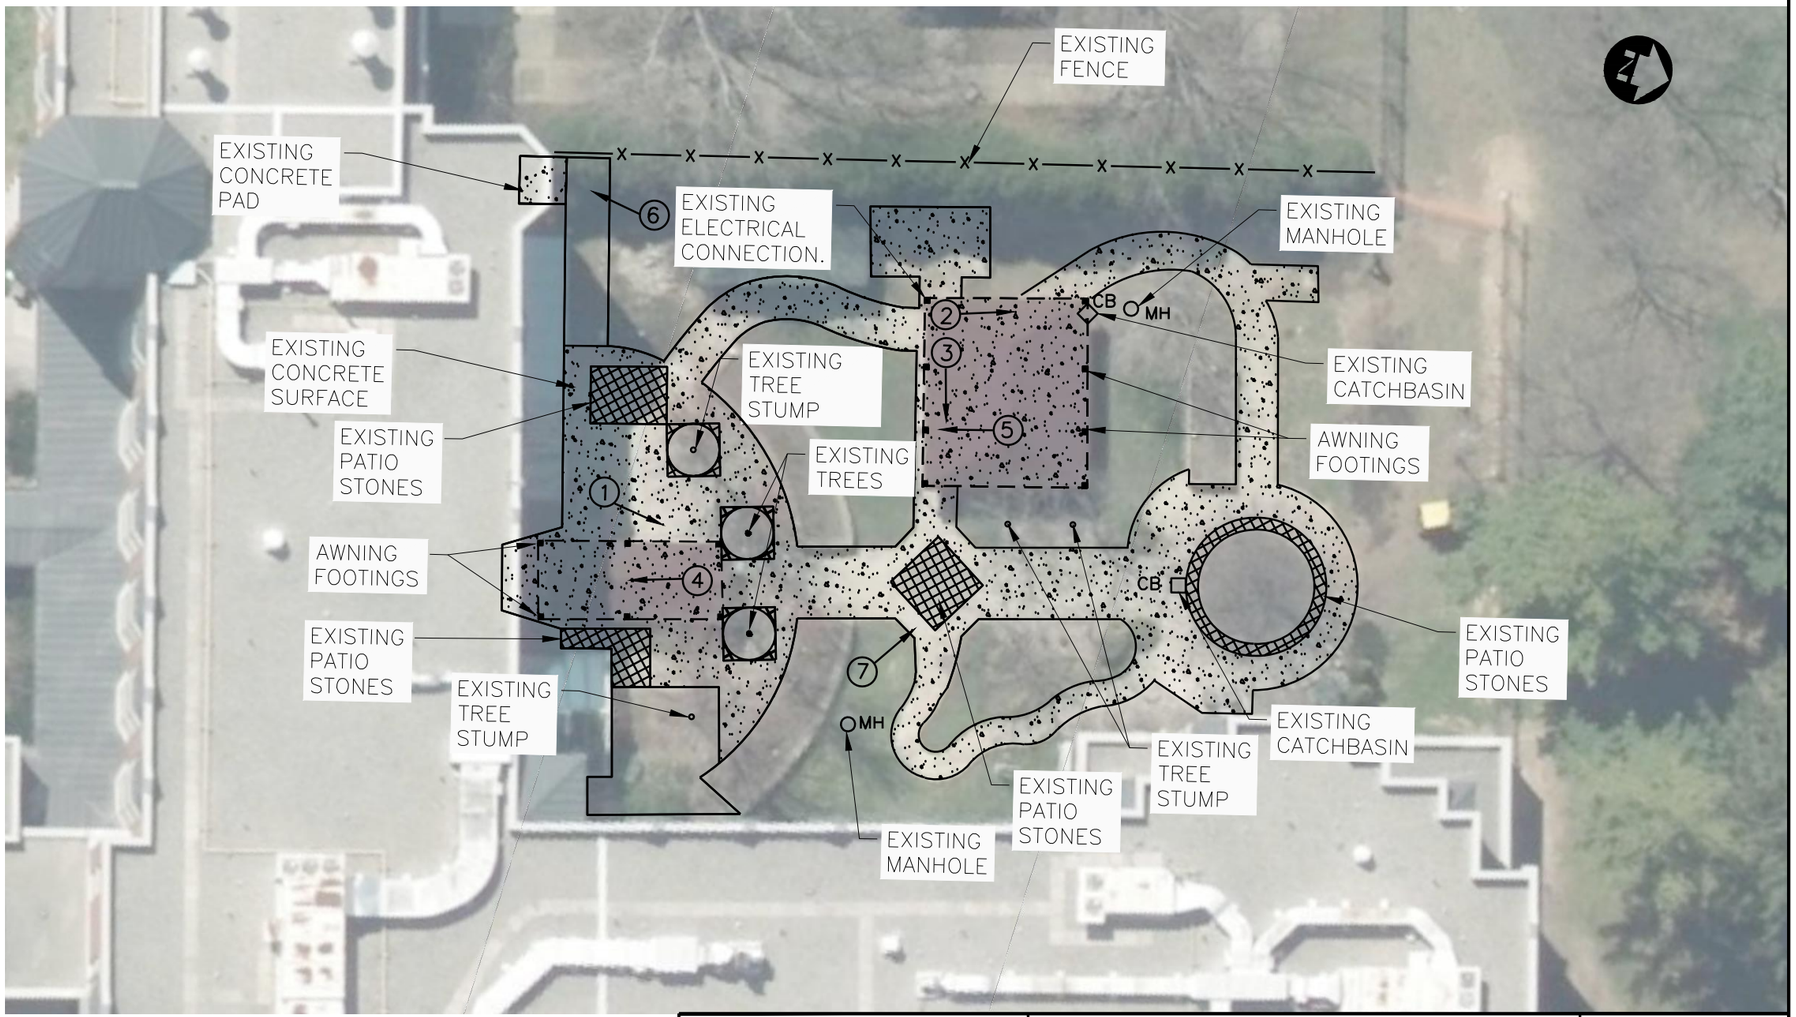

NOT TO SCALE

EXISTING CONCRETE PATIO STONES

EXISTING CONCRETE SURFACE

DILLON CONSULTING	PROJECT: SUN PARLOUR HOMES PARKING LOTS, COURTYARD & SIDEWALK REHABILITATION	PROJECT NO. 18-6932
DATE: March 2018	TITLE: EXISTING CONDITIONS - COURTYARD	FIGURE NO. FIGURE 5

FileName:c:\projectwise\working directory\projects 2018\32tjn\dms04247\sun parlour - courtyard.dwg

Sun Parlor Home - Courtyard Rejuvenation

EAST COURTYARD

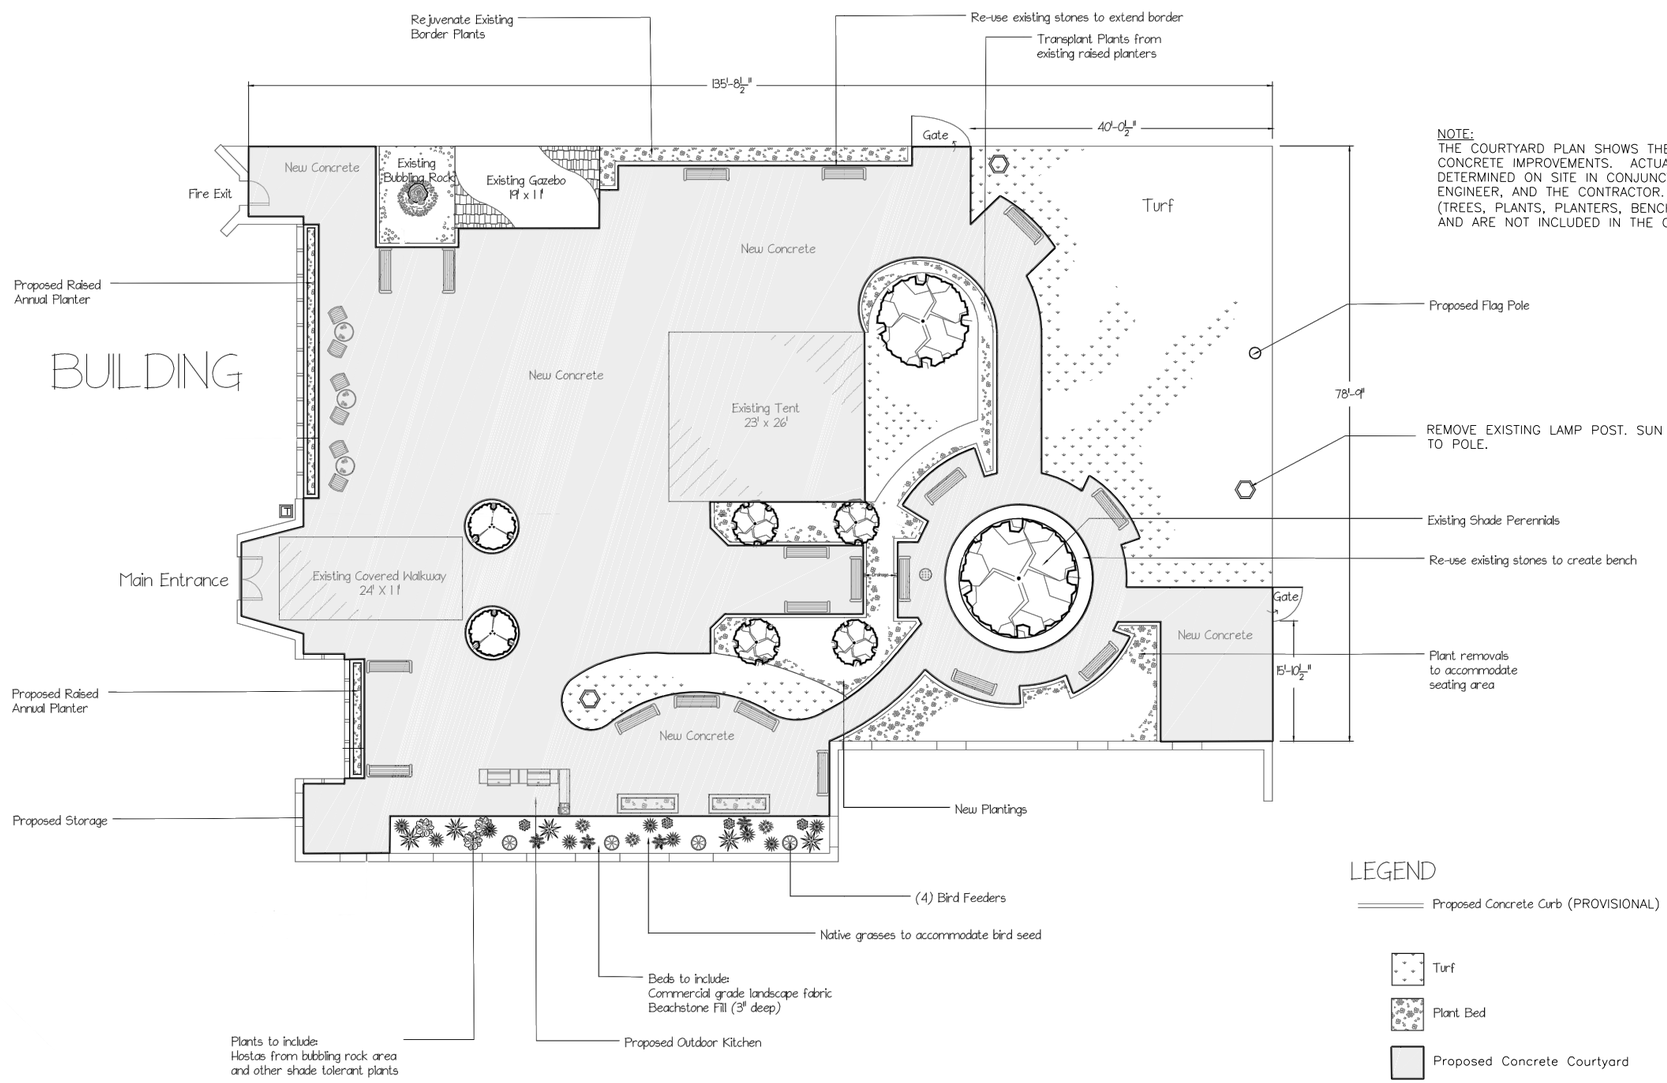

NOTE:
THE COURTYARD PLAN SHOWS THE APPROXIMATE AREA FOR CONCRETE IMPROVEMENTS. ACTUAL LAYOUT AND FEATURES TO BE DETERMINED ON SITE IN CONJUNCTION WITH SUN PARLOUR, THE ENGINEER, AND THE CONTRACTOR. ALL LANDSCAPING FEATURES (TREES, PLANTS, PLANTERS, BENCHES, TABLES, ETC) ARE BY OTHERS AND ARE NOT INCLUDED IN THE CONTRACT.

NOT TO SCALE

DILLON CONSULTING	PROJECT: SUN PARLOUR HOMES PARKING LOTS, COURTYARD & SIDEWALK REHABILITATION	PROJECT NO. 18-6932
DATE: April 2018	TITLE: PROPOSED CONDITIONS - COURTYARD	FIGURE NO. FIGURE 6

FileName:c:\projectwise\working directory\projects 2018\32tjn\dms04247\sun parlour - courtyard.dwg

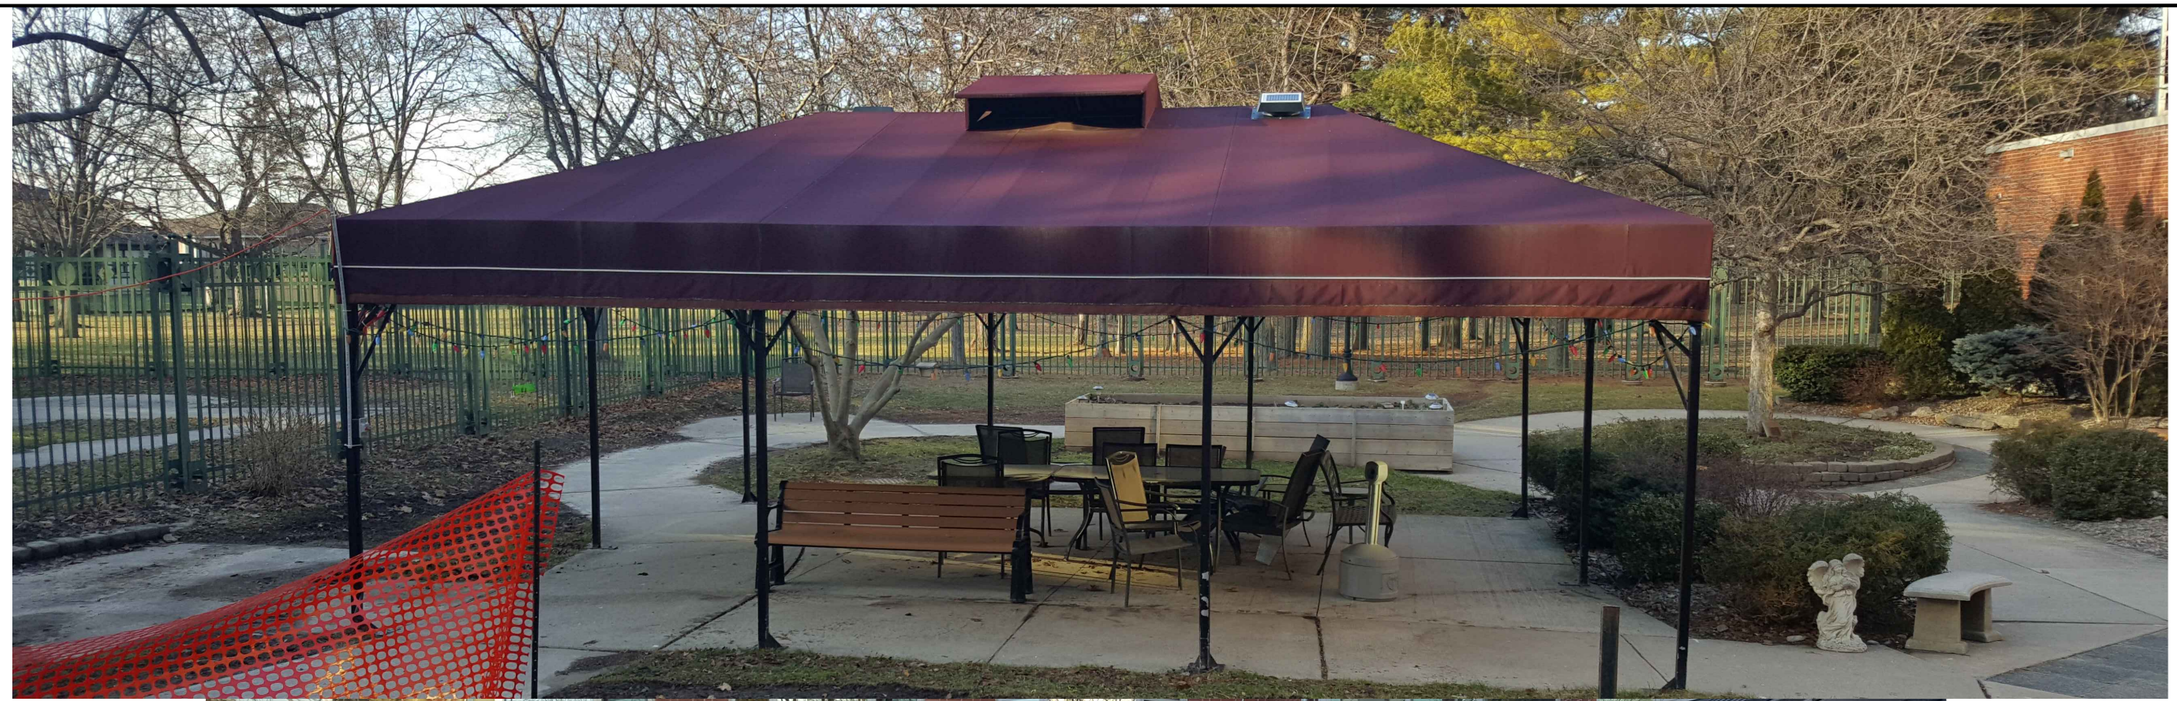

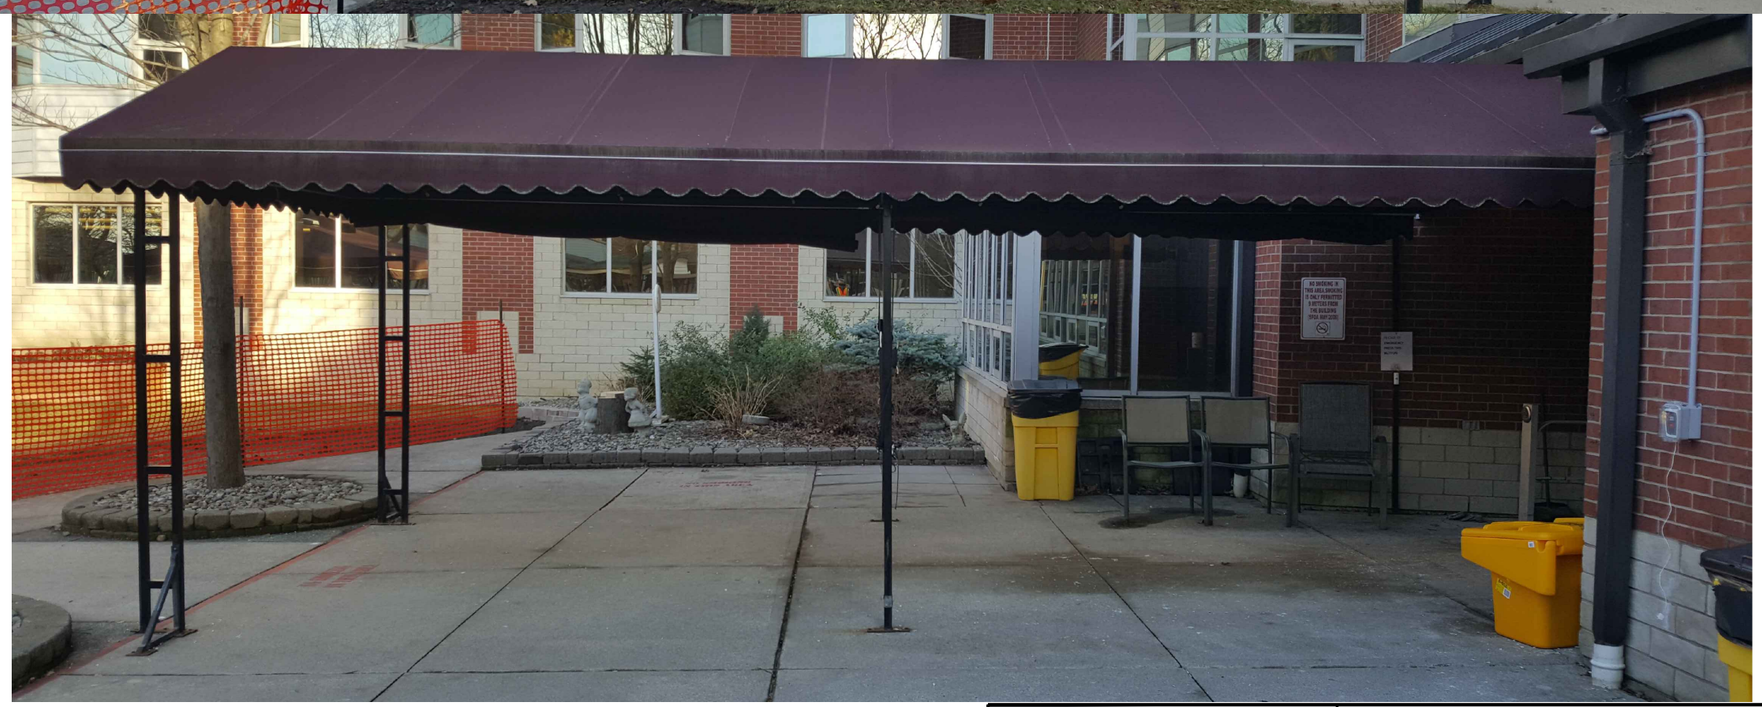

NOT TO SC =

DILLON CONSULTING	PROJECT	SUN PARLOUR HOMES PARKING LOTS, COURTYARD & SIDEWALK REHABILITATION	PROJECT NO. 18-6932
DATE April 2018	TITLE	AWNINGS - COURTYARD	FIGURE NO. FIGURE 7

FileName:c:\projectwise\working directory\projects 2018\32tjn\dms04247\sun parlour - courtyard.dwg